

# Work Order ID 146466

Monday, August 29, 2016 11:15:16 AM

**\*146466\***

Page 1

Item ID: **D4034-3** Accept **\*N900040100\*** Setup Start **\*NS1\***  
 Revision ID: Stop **\*NS2\***  
 Item Name: Rib  
 Start Date: 5/24/2016 Start Qty: 4.00 **\*4\*** Cust Item ID:  
 Required Date: 5/26/2016 Req'd Qty: 4.00 **\*4\*** Customer:  
 Reference:

Approvals: Process Plan: **DAS 21 9-89** Date: **AUG 29 2016** Tooling: Date: Run Start **\*NR1\***  
 QC: Date: SPC (Y/N): Date: Stop **\*NR2\***

| Sequence ID/<br>Work Center ID | Operation<br>Description                                                         | Set Up/<br>Run Hours | Tool ID | Tool # | Plan<br>Code | Accept<br>Qty | Reject<br>Qty | Reject<br>Number | Insp.<br>Stamp |
|--------------------------------|----------------------------------------------------------------------------------|----------------------|---------|--------|--------------|---------------|---------------|------------------|----------------|
| <b>Draw Nbr</b>                | <b>Revision Nbr</b>                                                              |                      |         |        |              |               |               |                  |                |
| D4034                          | C                                                                                |                      |         |        |              |               |               |                  |                |
| 100                            |                                                                                  | 0.00                 |         |        |              |               |               |                  |                |
| <b>*100*</b>                   |                                                                                  |                      |         |        |              |               |               |                  |                |
| Large Fab                      | <b>Memo</b>                                                                      | 0.22                 |         |        |              |               |               |                  |                |
| Large Fab                      | 1- Cut tube as per dwg D4034<br>2- Drill and chamfer holes as per dwg use DT9715 |                      |         |        |              |               |               |                  |                |
| 110                            | QC6- Inspect dimensions to drawing                                               | 0.00                 |         |        |              |               |               |                  |                |
| <b>*110*</b>                   |                                                                                  |                      |         |        |              |               |               |                  |                |
| QC                             | <b>Memo</b>                                                                      | 0.00                 |         |        |              |               |               |                  |                |
| Quality Control                |                                                                                  |                      |         |        |              |               |               |                  |                |
| 120                            | Identify as per dwg & Stock Location: <b>WNA 04</b>                              | 0.00                 |         |        |              |               |               |                  |                |
| <b>*120*</b>                   |                                                                                  |                      |         |        |              |               |               |                  |                |
| Packaging                      | <b>Memo</b>                                                                      | 0.01                 |         |        |              |               |               |                  |                |
| Packaging                      | LOCATION: WA004                                                                  |                      |         |        |              |               |               |                  |                |

**4 SEP 16-09-01**

**4x DAS 43 9-89 SEP 07 2016**

**4x DAS 43 9-89 SEP 07 2016**

DQA: \_\_\_\_\_ Date: \_\_\_\_\_

## WORK ORDER NON-CONFORMANCE / UPDATE

QA Closed: \_\_\_\_\_ Date: \_\_\_\_\_

Work Order update only ☐

|   |   
|---|---|---|---|---|---|----------------------------------|---|--|--|------------------------------------|-------------------------------------|------------------------------------|--------------------------------------|------------------------------------|------------------------------------|--------------------------------------------|----------------------------------|----------------------------------------|------------------------------------|----------------------------------------------|--------------------------------|------------------------------------|------------------------------------|-----------------------------------|--|
| Work Order: _____<br><br>Part No. _____<br><br>NCR No. _____   |   | <b>DISPOSITION</b><br><br>Rework <input type="checkbox"/><br>Scrap <input type="checkbox"/><br>Use-as-is <input type="checkbox"/><br>Suspected Unapproved <input type="checkbox"/>   |   | <b>AGAINST DEPARTMENT/PROCESS</b><br><br><table style="width:100%; border: none;"> <tr> <td style="border: none;">Skid-tube <input type="checkbox"/></td> <td style="border: none;">Cross tube <input type="checkbox"/></td> <td style="border: none;">Water Jet <input type="checkbox"/></td> <td style="border: none;">Engineering <input type="checkbox"/></td> </tr> <tr> <td style="border: none;">Machining <input type="checkbox"/></td> <td style="border: none;">Small Fab <input type="checkbox"/></td> <td style="border: none;">Prod. Eng. Coord. <input type="checkbox"/></td> <td style="border: none;">Quality <input type="checkbox"/></td> </tr> <tr> <td style="border: none;">Thermoforming <input type="checkbox"/></td> <td style="border: none;">Finishing <input type="checkbox"/></td> <td style="border: none;">Rec/Store/Packaging <input type="checkbox"/></td> <td style="border: none;">Other <input type="checkbox"/></td> </tr> <tr> <td style="border: none;">Large Fab <input type="checkbox"/></td> <td style="border: none;">Composite <input type="checkbox"/></td> <td style="border: none;">Supplier <input type="checkbox"/></td> <td></td> </tr> </table> |   |                                  |   |  |  | Skid-tube <input type="checkbox"/> | Cross tube <input type="checkbox"/> | Water Jet <input type="checkbox"/> | Engineering <input type="checkbox"/> | Machining <input type="checkbox"/> | Small Fab <input type="checkbox"/> | Prod. Eng. Coord. <input type="checkbox"/> | Quality <input type="checkbox"/> | Thermoforming <input type="checkbox"/> | Finishing <input type="checkbox"/> | Rec/Store/Packaging <input type="checkbox"/> | Other <input type="checkbox"/> | Large Fab <input type="checkbox"/> | Composite <input type="checkbox"/> | Supplier <input type="checkbox"/> |  |
| Skid-tube <input type="checkbox"/>   | Cross tube <input type="checkbox"/>   | Water Jet <input type="checkbox"/>   | Engineering <input type="checkbox"/>   |   |   
| Machining <input type="checkbox"/>   | Small Fab <input type="checkbox"/>   | Prod. Eng. Coord. <input type="checkbox"/>   | Quality <input type="checkbox"/>   |   |   
| Thermoforming <input type="checkbox"/>   | Finishing <input type="checkbox"/>   | Rec/Store/Packaging <input type="checkbox"/>   | Other <input type="checkbox"/>   |   |   
| Large Fab <input type="checkbox"/>   | Composite <input type="checkbox"/>   | Supplier <input type="checkbox"/>   |   |   
| Date :   |   | Step #:   |   | QTY Effective :   |   |                                  | MRB (QSI042) Approval                                                                                              |  |  |                                    |                                     |                                    |                                      |                                    |                                    |                                            |                                  |                                        |                                    |                                              |                                |                                    |                                    |                                   |  |
| Description Work Order Deviation   |   |   |   | Disposition   |   |                                  | Completed By<br><br><br>Lead hand / Supervisor<br>Approval Verification<br><br><br>QC / QA Coordinator<br>Approval |  |  |                                    |                                     |                                    |                                      |                                    |                                    |                                            |                                  |                                        |                                    |                                              |                                |                                    |                                    |                                   |  |
|   |   
|   |   
| Root Cause   |   | FAULT CATEGORY   |   |   
| Environment <input type="checkbox"/><br>Design <input type="checkbox"/><br>Doc/Data <input type="checkbox"/><br>Equip/Tooling <input type="checkbox"/><br>Handling/Pre <input type="checkbox"/><br>Material <input type="checkbox"/><br>Internal Transport <input type="checkbox"/><br>Tribal Knowledge <input type="checkbox"/><br>LOA <input type="checkbox"/><br>Substation <input type="checkbox"/><br>Past Expiry Date <input type="checkbox"/><br>Misidentified <input type="checkbox"/> | No Re-verification <input type="checkbox"/><br>Operator <input type="checkbox"/><br>Offset/Setup <input type="checkbox"/><br>Supplier <input type="checkbox"/><br>Training <input type="checkbox"/><br>Use for Testing <input type="checkbox"/><br>Poor Information <input type="checkbox"/><br>Rushing <input type="checkbox"/><br>Product Improvement <input type="checkbox"/><br>Process Improvement <input type="checkbox"/><br>Manufacturing Process <input type="checkbox"/><br>Past Due <input type="checkbox"/> | Pressure/Forced <input type="checkbox"/><br>Bending <input type="checkbox"/><br>Centre Not Concentric <input type="checkbox"/><br>Cracks <input type="checkbox"/><br>Crimp/Kink/Ripple/Wave <input type="checkbox"/><br>Cuffs <input type="checkbox"/><br>Crushing <input type="checkbox"/><br>Heat Treat <input type="checkbox"/><br>Wave/Twist in Tube <input type="checkbox"/><br>Marks/Chatter <input type="checkbox"/> | Temperature/Cure <input type="checkbox"/><br>Set-up <input type="checkbox"/><br>BOM/Route <input type="checkbox"/><br>Broken/Damage/Defect <input type="checkbox"/><br>Inspection Incomplete/Unqualified <input type="checkbox"/><br>Contamination <input type="checkbox"/><br>Countersink <input type="checkbox"/><br>Cut Too Short <input type="checkbox"/><br>Instructions Incomplete/Unclear <input type="checkbox"/><br>Drill Holes <input type="checkbox"/> | Power Loss/Surge <input type="checkbox"/><br>Folio/Program <input type="checkbox"/><br>Grain <input type="checkbox"/><br>Weld <input type="checkbox"/><br>Wrong Stock Pulled <input type="checkbox"/><br>Out of Sequence <input type="checkbox"/><br>Off-set <input type="checkbox"/><br>Mislabeled <input type="checkbox"/><br>Fit/Function <input type="checkbox"/><br>Misaligned/off center <input type="checkbox"/>   | Positioned Wrong <input type="checkbox"/><br>Outside Dimensions <input type="checkbox"/><br>Over/Under tolerance <input type="checkbox"/><br>Part Incorrect <input type="checkbox"/><br>Part Lost/Missing <input type="checkbox"/><br>Part Moved <input type="checkbox"/><br>Drawing <input type="checkbox"/><br>Finish <input type="checkbox"/><br>Misread <input type="checkbox"/><br>Turning Sequence <input type="checkbox"/> | OTHER : <input type="checkbox"/> |   |  |  |                                    |                                     |                                    |                                      |                                    |                                    |                                            |                                  |                                        |                                    |                                              |                                |                                    |                                    |                                   |  |

**Work Order ID 146466**

Monday, August 29, 2016 11:15:16 AM

**\*146466\***

Page 2

Item ID: D4034-3

Accept

**\*N900040100\***Setup Start **\*NS1\***

Revision ID:

Stop **\*NS2\***

Item Name: Rib

Start Date: 5/24/2016 Start Qty: 4.00 **\*4\***

Cust Item ID:

Required Date: 5/26/2016 Req'd Qty: 4.00 **\*4\***

Customer:

Reference:

Approvals: Process Plan: \_\_\_\_\_ Date: \_\_\_\_\_ Tooling: \_\_\_\_\_ Date: \_\_\_\_\_

Run Start **\*NR1\***

QC: \_\_\_\_\_ Date: \_\_\_\_\_ SPC (Y/N): \_\_\_\_\_ Date: \_\_\_\_\_

Stop **\*NR2\***Sequence ID/  
Work Center IDOperation  
DescriptionSet Up/  
Run Hours

Tool ID

Tool #

Plan  
CodeAccept  
QtyReject  
QtyReject  
NumberInsp.  
Stamp

130

QC21- Final Inspection - Work Order Release

0.00

**\*130\***

QC

Memo

0.07

DAS  
21  
9-89

SEP 07 2016

Quality Control

DAS  
21  
9-89

SEP 07 2016



DQA: \_\_\_\_\_ Date: \_\_\_\_\_



## WORK ORDER NON-CONFORMANCE / UPDATE

QA Closed: \_\_\_\_\_ Date: \_\_\_\_\_

Work Order update only ☐

|   |   
|---|---|---|--------------------------------------|---|--|---|-----------------------|---|--|------------------------------------|-------------------------------------|------------------------------------|--------------------------------------|------------------------------------|------------------------------------|--------------------------------------------|----------------------------------|----------------------------------------|------------------------------------|----------------------------------------------|--------------------------------|------------------------------------|------------------------------------|-----------------------------------|--|
| Work Order: _____<br><br>Part No. _____<br><br>NCR No. _____   |   | <b>DISPOSITION</b><br><br>Rework <input type="checkbox"/><br>Scrap <input type="checkbox"/><br>Use-as-is <input type="checkbox"/><br>Suspected Unapproved <input type="checkbox"/>   |                                      | <b>AGAINST DEPARTMENT/PROCESS</b><br><br><table style="width:100%; border: none;"> <tr> <td style="border: none;">Skid-tube <input type="checkbox"/></td> <td style="border: none;">Cross tube <input type="checkbox"/></td> <td style="border: none;">Water Jet <input type="checkbox"/></td> <td style="border: none;">Engineering <input type="checkbox"/></td> </tr> <tr> <td style="border: none;">Machining <input type="checkbox"/></td> <td style="border: none;">Small Fab <input type="checkbox"/></td> <td style="border: none;">Prod. Eng. Coord. <input type="checkbox"/></td> <td style="border: none;">Quality <input type="checkbox"/></td> </tr> <tr> <td style="border: none;">Thermoforming <input type="checkbox"/></td> <td style="border: none;">Finishing <input type="checkbox"/></td> <td style="border: none;">Rec/Store/Packaging <input type="checkbox"/></td> <td style="border: none;">Other <input type="checkbox"/></td> </tr> <tr> <td style="border: none;">Large Fab <input type="checkbox"/></td> <td style="border: none;">Composite <input type="checkbox"/></td> <td style="border: none;">Supplier <input type="checkbox"/></td> <td></td> </tr> </table> |  |   |                       |   |  | Skid-tube <input type="checkbox"/> | Cross tube <input type="checkbox"/> | Water Jet <input type="checkbox"/> | Engineering <input type="checkbox"/> | Machining <input type="checkbox"/> | Small Fab <input type="checkbox"/> | Prod. Eng. Coord. <input type="checkbox"/> | Quality <input type="checkbox"/> | Thermoforming <input type="checkbox"/> | Finishing <input type="checkbox"/> | Rec/Store/Packaging <input type="checkbox"/> | Other <input type="checkbox"/> | Large Fab <input type="checkbox"/> | Composite <input type="checkbox"/> | Supplier <input type="checkbox"/> |  |
| Skid-tube <input type="checkbox"/>   | Cross tube <input type="checkbox"/>   | Water Jet <input type="checkbox"/>   | Engineering <input type="checkbox"/> |   |  
| Machining <input type="checkbox"/>   | Small Fab <input type="checkbox"/>   | Prod. Eng. Coord. <input type="checkbox"/>   | Quality <input type="checkbox"/>     |   |  
| Thermoforming <input type="checkbox"/>   | Finishing <input type="checkbox"/>   | Rec/Store/Packaging <input type="checkbox"/>   | Other <input type="checkbox"/>       |   |  
| Large Fab <input type="checkbox"/>   | Composite <input type="checkbox"/>   | Supplier <input type="checkbox"/>   |                                      |   
| Date :   |   | Step #:   |                                      | QTY Effective :   |  |   | MRB (QSI042) Approval |   |  |                                    |                                     |                                    |                                      |                                    |                                    |                                            |                                  |                                        |                                    |                                              |                                |                                    |                                    |                                   |  |
| Description Work Order Deviation   |   |   |                                      | Disposition   |  |   
|   |   |   |                                      |   |  |   |                       | Completed By   |  |                                    |                                     |                                    |                                      |                                    |                                    |                                            |                                  |                                        |                                    |                                              |                                |                                    |                                    |                                   |  |
|   |   |   |                                      |   |  |   |                       | Lead hand / Supervisor<br>Approval Verification   |  |                                    |                                     |                                    |                                      |                                    |                                    |                                            |                                  |                                        |                                    |                                              |                                |                                    |                                    |                                   |  |
|   |   |   |                                      |   |  |   |                       | QC / QA Coordinator<br>Approval   |  |                                    |                                     |                                    |                                      |                                    |                                    |                                            |                                  |                                        |                                    |                                              |                                |                                    |                                    |                                   |  |
| Root Cause   |   | FAULT CATEGORY   |                                      |   
| Environment <input type="checkbox"/><br>Design <input type="checkbox"/><br>Doc/Data <input type="checkbox"/><br>Equip/Tooling <input type="checkbox"/><br>Handling/Pre <input type="checkbox"/><br>Material <input type="checkbox"/><br>Internal Transport <input type="checkbox"/><br>Tribal Knowledge <input type="checkbox"/><br>LOA <input type="checkbox"/><br>Substation <input type="checkbox"/><br>Past Expiry Date <input type="checkbox"/><br>Misidentified <input type="checkbox"/> | No Re-verification <input type="checkbox"/><br>Operator <input type="checkbox"/><br>Offset/Setup <input type="checkbox"/><br>Supplier <input type="checkbox"/><br>Training <input type="checkbox"/><br>Use for Testing <input type="checkbox"/><br>Poor Information <input type="checkbox"/><br>Rushing <input type="checkbox"/><br>Product Improvement <input type="checkbox"/><br>Process Improvement <input type="checkbox"/><br>Manufacturing Process <input type="checkbox"/><br>Past Due <input type="checkbox"/> | Pressure/Forced <input type="checkbox"/><br>Bending <input type="checkbox"/><br>Centre Not Concentric <input type="checkbox"/><br>Cracks <input type="checkbox"/><br>Crimp/Kink/Ripple/Wave <input type="checkbox"/><br>Cuffs <input type="checkbox"/><br>Crushing <input type="checkbox"/><br>Heat Treat <input type="checkbox"/><br>Wave/Twist in Tube <input type="checkbox"/><br>Marks/Chatter <input type="checkbox"/> |                                      | Temperature/Cure <input type="checkbox"/><br>Set-up <input type="checkbox"/><br>BOM/Route <input type="checkbox"/><br>Broken/Damage/Defect <input type="checkbox"/><br>Inspection Incomplete/Unqualified <input type="checkbox"/><br>Contamination <input type="checkbox"/><br>Countersink <input type="checkbox"/><br>Cut Too Short <input type="checkbox"/><br>Instructions Incomplete/Unclear <input type="checkbox"/><br>Drill Holes <input type="checkbox"/>   |  | Power Loss/Surge <input type="checkbox"/><br>Folio/Program <input type="checkbox"/><br>Grain <input type="checkbox"/><br>Weld <input type="checkbox"/><br>Wrong Stock Pulled <input type="checkbox"/><br>Out of Sequence <input type="checkbox"/><br>Off-set <input type="checkbox"/><br>Mislabeled <input type="checkbox"/><br>Fit/Function <input type="checkbox"/><br>Misaligned/off center <input type="checkbox"/> |                       | Positioned Wrong <input type="checkbox"/><br>Outside Dimensions <input type="checkbox"/><br>Over/Under tolerance <input type="checkbox"/><br>Part Incorrect <input type="checkbox"/><br>Part Lost/Missing <input type="checkbox"/><br>Part Moved <input type="checkbox"/><br>Drawing <input type="checkbox"/><br>Finish <input type="checkbox"/><br>Misread <input type="checkbox"/><br>Turning Sequence <input type="checkbox"/> |  |                                    |                                     |                                    |                                      |                                    |                                    |                                            |                                  |                                        |                                    |                                              |                                |                                    |                                    |                                   |  |
| OTHER : <input type="checkbox"/>   |   |   

# Picklist Print

Monday, August 29, 2016 11:15:22 AM

Page 1

Work Order ID: 146466

**\*146466\***

Parent Item: D4034-3

**\*D4034-3\***

Parent Item Name: Rib

Start Date: 5/24/2016

Required Date: 5/26/2016

Start Qty: 4.00

Required Qty: 4.00

Comments: IPP RevA: new issue DD 09.11.23 verified by:EC IPP Rev:B as  
per dwg revA 10.03.15 verified by:EC IPP Rev:C 11.01.18 chg  
qc5 to 6 DD verf:EC IPP Rev:D 11.01.19 AS PER DWG  
REV.B DD VERF:EC

| Component Item ID/<br>Item Name | Replacement<br>Item ID | Mfg/<br>Purch | Bin<br>Item | Primary<br>Location | Last<br>Location | Route<br>Seq ID | Unit of<br>Measure | Qty on<br>Hand | Qty per Kit | Total<br>Qty | Qty<br>Issued | Date<br>Issued | Status |
|---------------------------------|------------------------|---------------|-------------|---------------------|------------------|-----------------|--------------------|----------------|-------------|--------------|---------------|----------------|--------|
|---------------------------------|------------------------|---------------|-------------|---------------------|------------------|-----------------|--------------------|----------------|-------------|--------------|---------------|----------------|--------|

M304TS0.750W.049

Purchased

No

100

f

530.9060

1.4375

6.052632

**\*M304TS0 750W 049\***

**\*\***

304 SQ Tube .75x.75x.049W

Location

Loc Qty

Loc Code

WA004

530.906

M134506

0.072

M134526.

45.834

M134680

80

M134940

205

M135226

200

7 ~~1508~~  
16-09-01

DQA: \_\_\_\_\_ Date: \_\_\_\_\_



## WORK ORDER NON-CONFORMANCE / UPDATE


QA Closed: \_\_\_\_\_ Date: \_\_\_\_\_

Work Order update only ☐


|                                                              |                          |   |                                                 |   |                                                |                                               |                       |                                              |  |
|--------------------------------------------------------------|--------------------------|---|-------------------------------------------------|---|------------------------------------------------|-----------------------------------------------|-----------------------|----------------------------------------------|--|
| Work Order: _____<br><br>Part No. _____<br><br>NCR No. _____ |                          | <b>DISPOSITION</b><br><br>Rework <input type="checkbox"/><br>Scrap <input type="checkbox"/><br>Use-as-is <input type="checkbox"/><br>Suspected Unapproved <input type="checkbox"/> |                                                 | <b>AGAINST DEPARTMENT/PROCESS</b><br><br><div style="display: flex; justify-content: space-between;"> <div>             Skid-tube <input type="checkbox"/><br/>             Machining <input type="checkbox"/><br/>             Thermoforming <input type="checkbox"/><br/>             Large Fab <input type="checkbox"/> </div> <div>             Cross tube <input type="checkbox"/><br/>             Small Fab <input type="checkbox"/><br/>             Finishing <input type="checkbox"/><br/>             Composite <input type="checkbox"/> </div> <div>             Water Jet <input type="checkbox"/><br/>             Prod. Eng. Coord. <input type="checkbox"/><br/>             Rec/Store/Packaging <input type="checkbox"/><br/>             Supplier <input type="checkbox"/> </div> <div>             Engineering <input type="checkbox"/><br/>             Quality <input type="checkbox"/><br/>             Other <input type="checkbox"/> </div> </div> |                                                |                                               |                       |                                              |  |
| Date :                                                       |                          | Step #:   |                                                 | QTY Effective :   |                                                |                                               | MRB (QSI042) Approval |                                              |  |
| Description Work Order Deviation                             |                          |   |                                                 | Disposition   |                                                |                                               |                       | Completed By                                 |  |
|                                                              |                          |   |                                                 |   |                                                |                                               |                       | Lead hand / Supervisor Approval Verification |  |
|                                                              |                          |   |                                                 |   |                                                |                                               |                       |                                              |  |
|                                                              |                          |   |                                                 |   |                                                |                                               |                       |                                              |  |
| Root Cause                                                   |                          | FAULT CATEGORY   |                                                 |   |                                                |                                               |                       |                                              |  |
| Environment <input type="checkbox"/>                         | <input type="checkbox"/> | No Re-verification <input type="checkbox"/>   | Pressure/Forced <input type="checkbox"/>        | Temperature/Cure <input type="checkbox"/>   | Power Loss/Surge <input type="checkbox"/>      | Positioned Wrong <input type="checkbox"/>     |                       |                                              |  |
| Design <input type="checkbox"/>                              | <input type="checkbox"/> | Operator <input type="checkbox"/>   | Bending <input type="checkbox"/>                | Set-up <input type="checkbox"/>   | Folio/Program <input type="checkbox"/>         | Outside Dimensions <input type="checkbox"/>   |                       |                                              |  |
| Doc/Data <input type="checkbox"/>                            | <input type="checkbox"/> | Offset/Setup <input type="checkbox"/>   | Centre Not Concentric <input type="checkbox"/>  | BOM/Route <input type="checkbox"/>   | Grain <input type="checkbox"/>                 | Over/Under tolerance <input type="checkbox"/> |                       |                                              |  |
| Equip/Tooling <input type="checkbox"/>                       | <input type="checkbox"/> | Supplier <input type="checkbox"/>   | Cracks <input type="checkbox"/>                 | Broken/Damage/Defect <input type="checkbox"/>   | Weld <input type="checkbox"/>                  | Part Incorrect <input type="checkbox"/>       |                       |                                              |  |
| Handling/Pre <input type="checkbox"/>                        | <input type="checkbox"/> | Training <input type="checkbox"/>   | Crimp/Kink/Ripple/Wave <input type="checkbox"/> | Inspection Incomplete/Unqualified <input type="checkbox"/>   | Wrong Stock Pulled <input type="checkbox"/>    | Part Lost/Missing <input type="checkbox"/>    |                       |                                              |  |
| Material <input type="checkbox"/>                            | <input type="checkbox"/> | Use for Testing <input type="checkbox"/>   | Cuffs <input type="checkbox"/>                  | Contamination <input type="checkbox"/>   | Out of Sequence <input type="checkbox"/>       | Part Moved <input type="checkbox"/>           |                       |                                              |  |
| Internal Transport <input type="checkbox"/>                  | <input type="checkbox"/> | Poor Information <input type="checkbox"/>   | Crushing <input type="checkbox"/>               | Countersink <input type="checkbox"/>   | Off-set <input type="checkbox"/>               | Drawing <input type="checkbox"/>              |                       |                                              |  |
| Tribal Knowledge <input type="checkbox"/>                    | <input type="checkbox"/> | Rushing <input type="checkbox"/>   | Heat Treat <input type="checkbox"/>             | Cut Too Short <input type="checkbox"/>   | Mislabeled <input type="checkbox"/>            | Finish <input type="checkbox"/>               |                       |                                              |  |
| LOA <input type="checkbox"/>                                 | <input type="checkbox"/> | Product Improvement <input type="checkbox"/>   | Wave/Twist in Tube <input type="checkbox"/>     | Instructions Incomplete/Unclear <input type="checkbox"/>   | Fit/Function <input type="checkbox"/>          | Misread <input type="checkbox"/>              |                       |                                              |  |
| Substation <input type="checkbox"/>                          | <input type="checkbox"/> | Process Improvement <input type="checkbox"/>   | Marks/Chatter <input type="checkbox"/>          | Drill Holes <input type="checkbox"/>   | Misaligned/off center <input type="checkbox"/> | Turning Sequence <input type="checkbox"/>     |                       |                                              |  |
| Past Expiry Date <input type="checkbox"/>                    | <input type="checkbox"/> | Manufacturing Process <input type="checkbox"/>   | OTHER : _____                                   |   |                                                |                                               |                       |                                              |  |
| Misidentified <input type="checkbox"/>                       | <input type="checkbox"/> | Past Due <input type="checkbox"/>   |                                                 |   |                                                |                                               |                       |                                              |  |



| ITEM | QTY<br>-041 | QTY<br>-043 | P/N       | DESCRIPTION        |
|------|-------------|-------------|-----------|--------------------|
|      | X           |             | D4034-041 | AFT UPPER RIB ASSY |
|      |             | X           | D4034-043 | FWD UPPER RIB ASSY |
| 1    | 1           | 1           | D4034-1   | RIB                |
| 2    | 1           | 1           | D4034-3   | RIB                |
| 3    | 1           | 1           | D4021-7   | HOOP               |
| 4    | 4           | 4           | D4021-9   | BUSHING            |

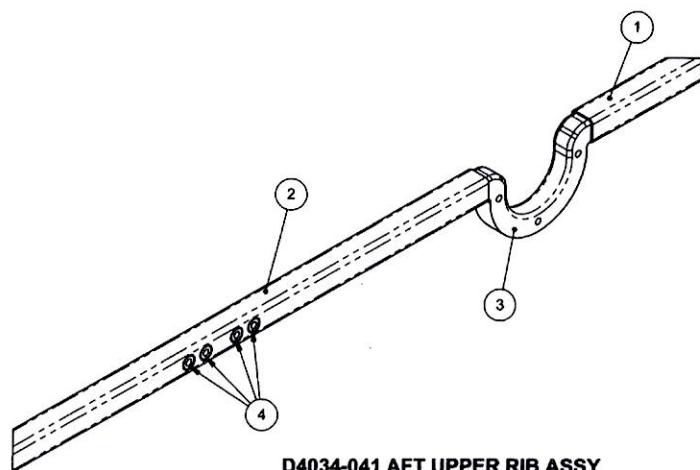

**D4034-041 AFT UPPER RIB ASSY**

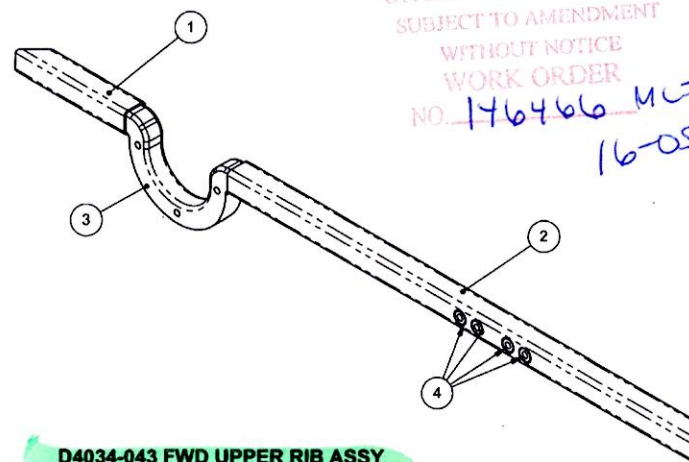


**D4034-043 FWD UPPER RIB ASSY**

SHOP COPY  
RETURN TO  
ENGINEERING  
UNCONTROLLED COPY  
SUBJECT TO AMENDMENT  
WITHOUT NOTICE  
WORK ORDER  
NO. 176466 MJS  
16-05-19

**RELEASED**  
R 2013-06-20  
M

|            |   |   |              |
|------------|---|---|--------------|
| C          | -043 REDESIGNED AS MIRROR IMAGE OF -041 -S DELETED, D2327-3 DELETED, REASON PROP ARM NO LONGER OFFERED. | AJS   | 13.03.13     |
| B          | ADDITIONAL HOLES ADDED ON D4034-3 RIB                                                                   | SC   | 10.12.20     |
| A          | NEW ISSUE                                                                                               | AJS   | 10.03.04     |
| REV.       | DESCRIPTION                                                                                             | BY   | DATE         |
| DESIGN     | AJS   | <b>DART AEROSPACE LTD</b><br>HAWKESBURY, ONTARIO, CANADA   |              |
| DRAWN      | AJS   |   |              |
| CHECKED    | A.P.   | DRAWING NO.   | REV. C       |
| MFG. APPR. | AS   | D4034   | SHEET 1 OF 3 |
| APPROVED   | AS   | TITLE   | SCALE        |
| DE APPR.   | AS   | UPPER RIB ASSY, BASKET BASE   | NTS          |
| DATE       | 13.03.13                                                                                                | COPYRIGHT © 2010 BY DART AEROSPACE LTD<br>THIS DOCUMENT IS PRIVATE AND CONFIDENTIAL AND IS SUPPLIED ON THE EXPRESS CONDITION THAT IT IS NOT TO BE USED FOR ANY PURPOSE OR COPIED OR COMMUNICATED TO ANY OTHER PERSON WITHOUT WRITTEN PERMISSION FROM DART AEROSPACE LTD. |              |

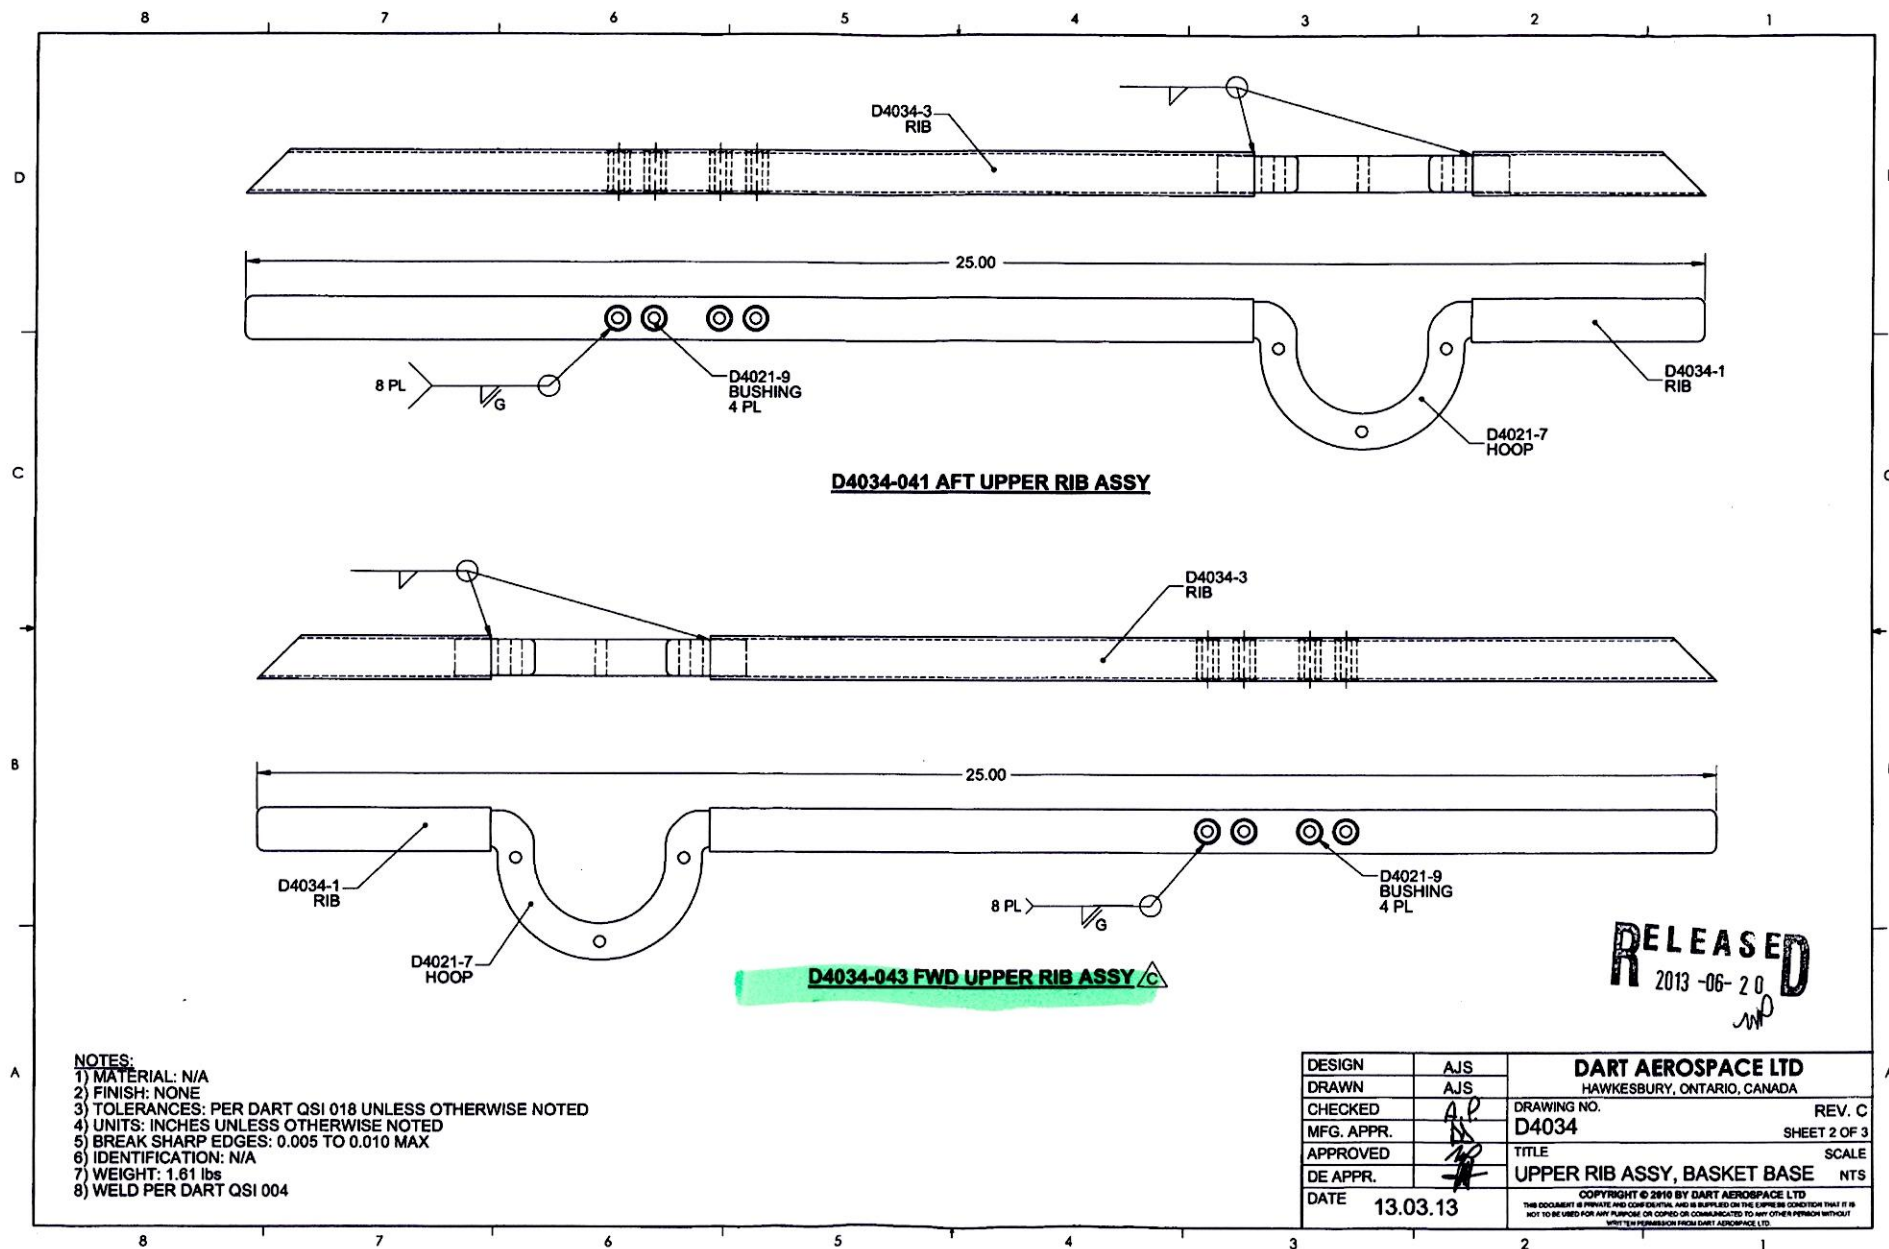


**RELEASED**  
 2013-06-20


|            |          |   |        |
|------------|----------|---|--------|
| DESIGN     | AJS      | <b>DART AEROSPACE LTD</b><br>HAWKESBURY, ONTARIO, CANADA   |        |
| DRAWN      | AJS      |   |        |
| CHECKED    | A.P.     | DRAWING NO.<br><b>D4034</b>   | REV. C |
| MFG. APPR. |          | SHEET 2 OF 3   |        |
| APPROVED   |          | TITLE   | SCALE  |
| DE APPR.   |          | UPPER RIB ASSY, BASKET BASE   | NTS    |
| DATE       | 13.03.13 | COPYRIGHT © 2010 BY DART AEROSPACE LTD<br><small>THIS DOCUMENT IS PRIVATE AND CONFIDENTIAL AND IS SUPPLIED ON THE EXPRESS CONDITION THAT IT IS NOT TO BE USED FOR ANY PURPOSE OR COPIED OR COMMUNICATED TO ANY OTHER PERSON WITHOUT WRITTEN PERMISSION FROM DART AEROSPACE LTD.</small> |        |




8 7 6 5 4 3 2 1

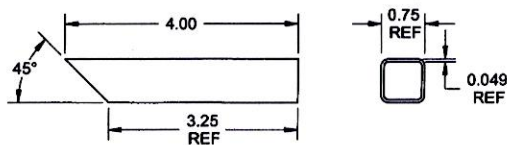


**D4034-1 RIB**

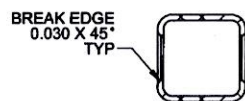

**SECTION A-A C3-3**

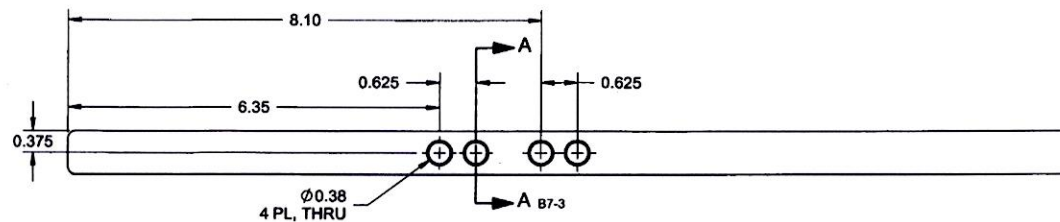

**D4034-3 RIB**

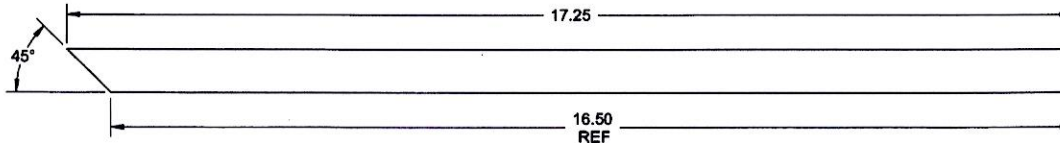

**NOTES:**

- 1) MATERIAL: AISI 304/316 STAINLESS STEEL SQUARE TUBE, 0.75 X 0.75 X 0.049 WALL  
REF DART SPEC. M304TS0.750W.049
- 2) FINISH: NONE
- 3) TOLERANCES: PER DART QSI 018 UNLESS OTHERWISE NOTED
- 4) UNITS: INCHES UNLESS OTHERWISE NOTED
- 5) BREAK SHARP EDGES: 0.005 TO 0.010 MAX
- 6) IDENTIFICATION: N/A
- 7) WEIGHT -1: 0.13 lbs  
-3: 0.62 lbs

|            |          |   |              |
|------------|----------|---|--------------|
| DESIGN     | AJS      | <b>DART AEROSPACE LTD</b>   |              |
| DRAWN      | AJS      | HAWKESBURY, ONTARIO, CANADA   |              |
| CHECKED    | AP       | DRAWING NO.   | REV. C       |
| MFG. APPR. | AS       | D4034   | SHEET 3 OF 3 |
| APPROVED   | AP       | TITLE   | SCALE        |
| DE APPR.   | AP       | UPPER RIB ASSY, BASKET BASE   | NTS          |
| DATE       | 13.03.13 | <small>COPYRIGHT © 2010 BY DART AEROSPACE LTD<br/>THIS DOCUMENT IS PRIVATE AND CONFIDENTIAL AND IS SUPPLIED ON THE EXPRESS CONDITION THAT IT IS NOT TO BE USED FOR ANY PURPOSE OR COPIED OR COMMUNICATED TO ANY OTHER PERSON WITHOUT WRITTEN PERMISSION FROM DART AEROSPACE LTD.</small> |              |

**RELEASED**  
2013-06-28

8 7 6 5 4 3 2 1